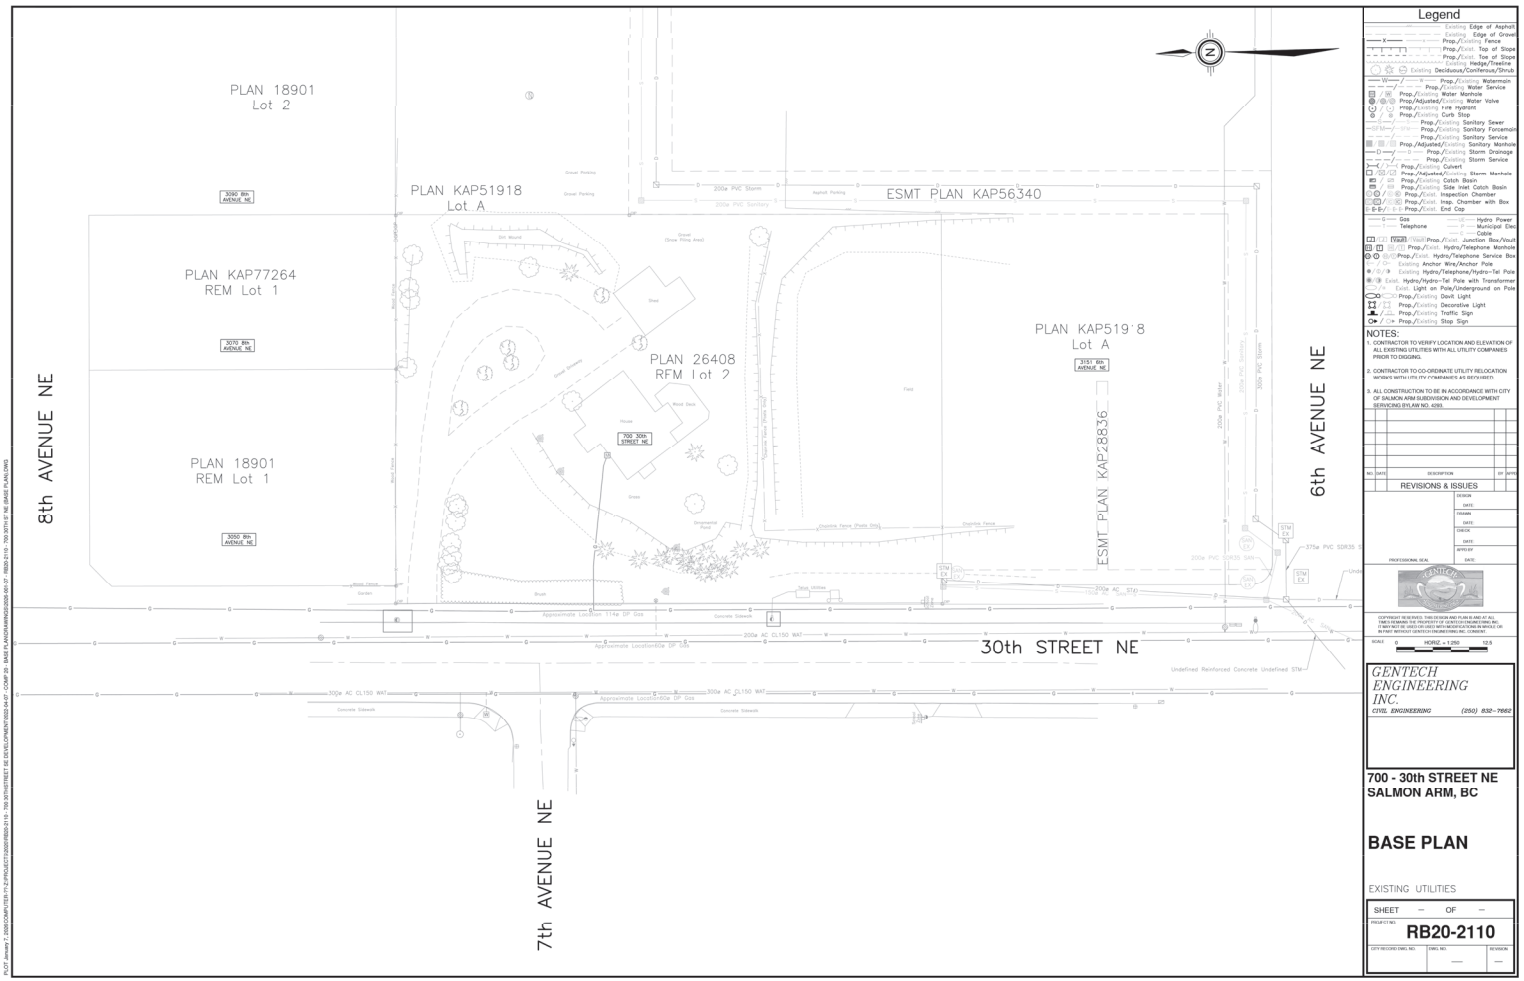

1 SURVEY
A001 N.T.S.

THIS DRAWING CONVEYS PRELIMINARY SITE AND SERVICE FEATURES FOR THE PURPOSE OF REZONING APPLICATION. A COMPLETE SITE SURVEY WILL BE PROVIDED FOR DEVELOPMENT PERMIT APPLICATION

COPYRIGHT RESERVED. ALL PARTS OF THIS DRAWING ARE THE EXCLUSIVE PROPERTY OF WA ARCHITECTS LTD. AND SHALL NOT BE USED WITHOUT THE ARCHITECT'S PERMISSION. ALL DIMENSIONS SHALL BE VERIFIED BY THE CONTRACTOR BEFORE COMMENCING WORK.

NORTH ARROW:

OWNER/CLIENT:
CROWNE PACIFIC
DEVELOPMENT CORP

GENERAL NOTES:

1	ISSUED FOR REZONING	26/03/12

SEAL:
REGISTERED ARCHITECT DAVID SCHAIZ-MOSS BRITISH COLUMBIA

CONSULTANT: 2026-03-12

WA ARCHITECTS
VAN 950 - 1500 W. Georgia Street Vancouver, V6G 2Z6
VIC 104 - 3212 Jacklin Road Victoria, V9B 0J5
604.685.3529 | office@wa-arch.ca | wa-arch.ca

PROJECT NAME:
OPUS

PROJECT ADDRESS:
700 30TH STREET NE,
SALMON ARM, B.C.

DRAWING TITLE:
SURVEY

PROJECT NO: 26005 DRAWN BY: ER
SCALE: AS NOTED REVIEW BY: AW
DWG NO: **A001**