Appendix 8

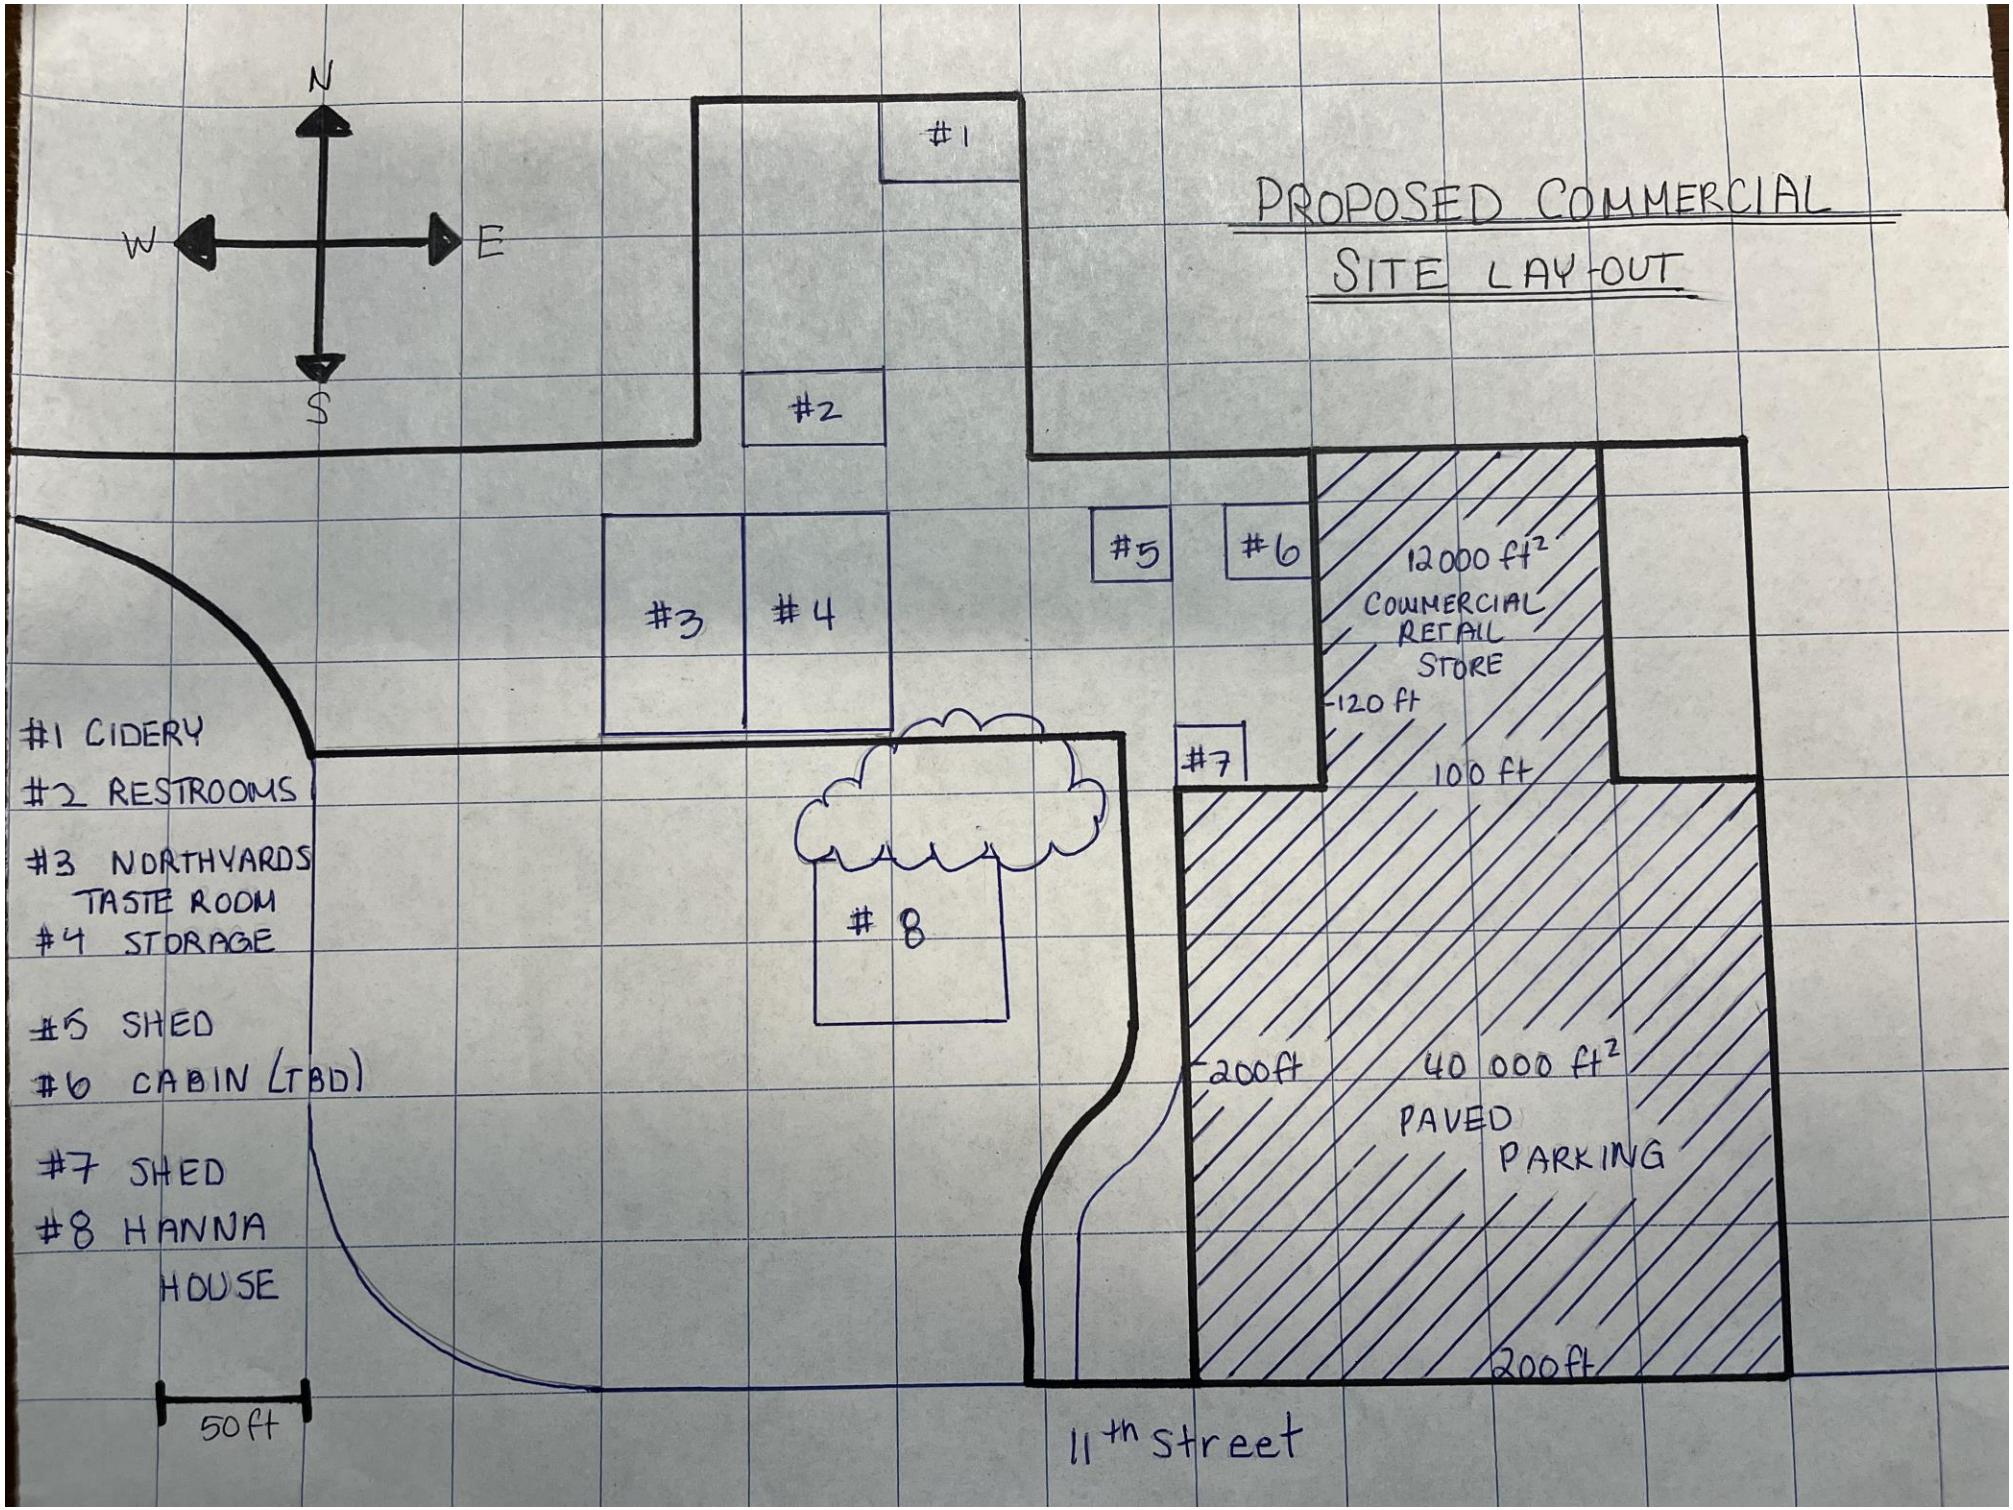
N
W
E
S
#1
#2
#3
#4
#5
#6
#7
#8
PROPOSED COMMERCIAL
SITE LAY-OUT
12000 ft²
COMMERCIAL
RETAIL
STORE
120 ft
100 ft
#1 CIDERY
#2 RESTROOMS
#3 NORTHYARDS
TASTE ROOM
#4 STORAGE
#5 SHED
#6 CABIN (TBD)
#7 SHED
#8 HANNA
HOUSE
200ft
40 000 ft²
PAVED
PARKING
200ft
50 ft
11th street